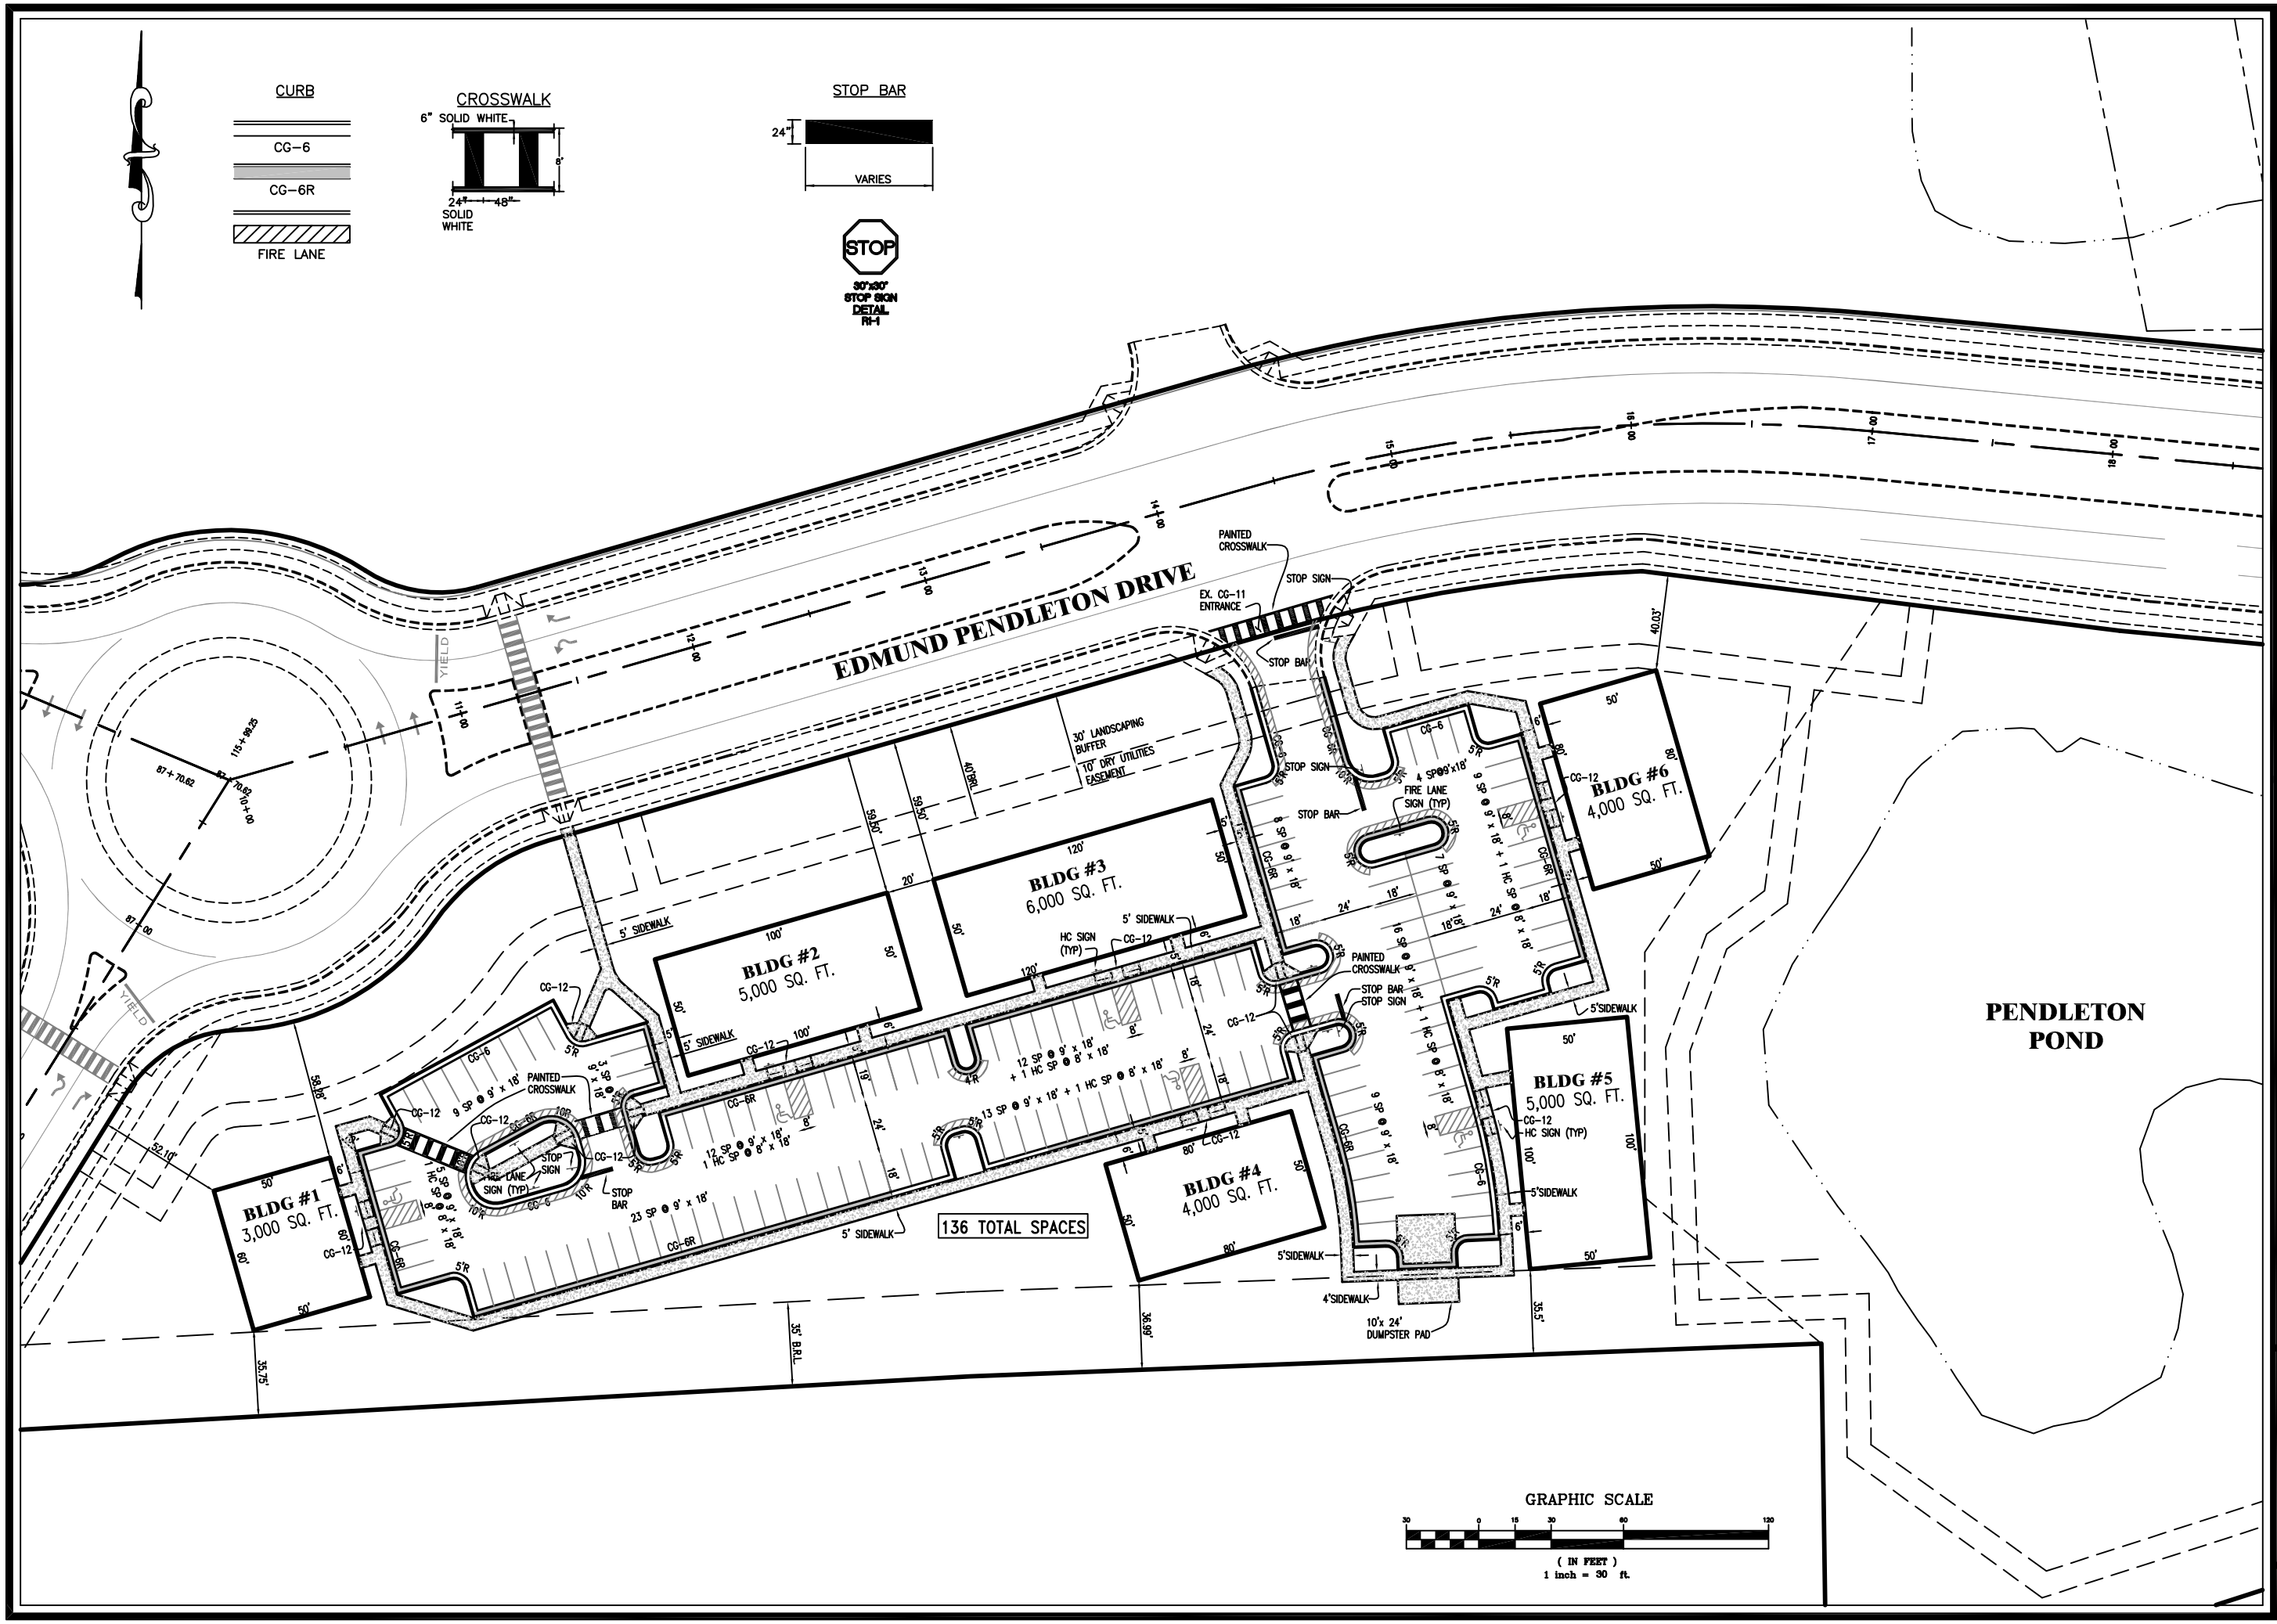

REVISIONS	
DATE	
11/6/06	REVISED PER COUNTY AND VDOT COMMENTS

BAGBY, CALDWELL and ASSOCIATES, P.C.
CIVIL ENGINEERS AND LAND SURVEYORS
1595 JEFFERSON DAVIS HIGHWAY
FREDERICKSBURG, VIRGINIA 22401
TELEPHONE: (540) 373-5178
FAX: (540) 373-6263

COMMONWEALTH OF VIRGINIA
DARRELL M. CALDWELL
CERTIFICATE NO. 12606
PROFESSIONAL ENGINEER

LAYOUT PLAN

EDMUND PENDLETON OFFICE PARK

MADISON DISTRICT
CAROLINE COUNTY
VIRGINIA

DATE:	MAY 2006
SCALE:	1" = 30'
DESIGNED BY:	DMC
DRAWN BY:	LAN
CHECKED BY:	DMC
FILE NAME:	20378-3EPOP-MP1
JOB NO.	20378-3
PLAN NO.	